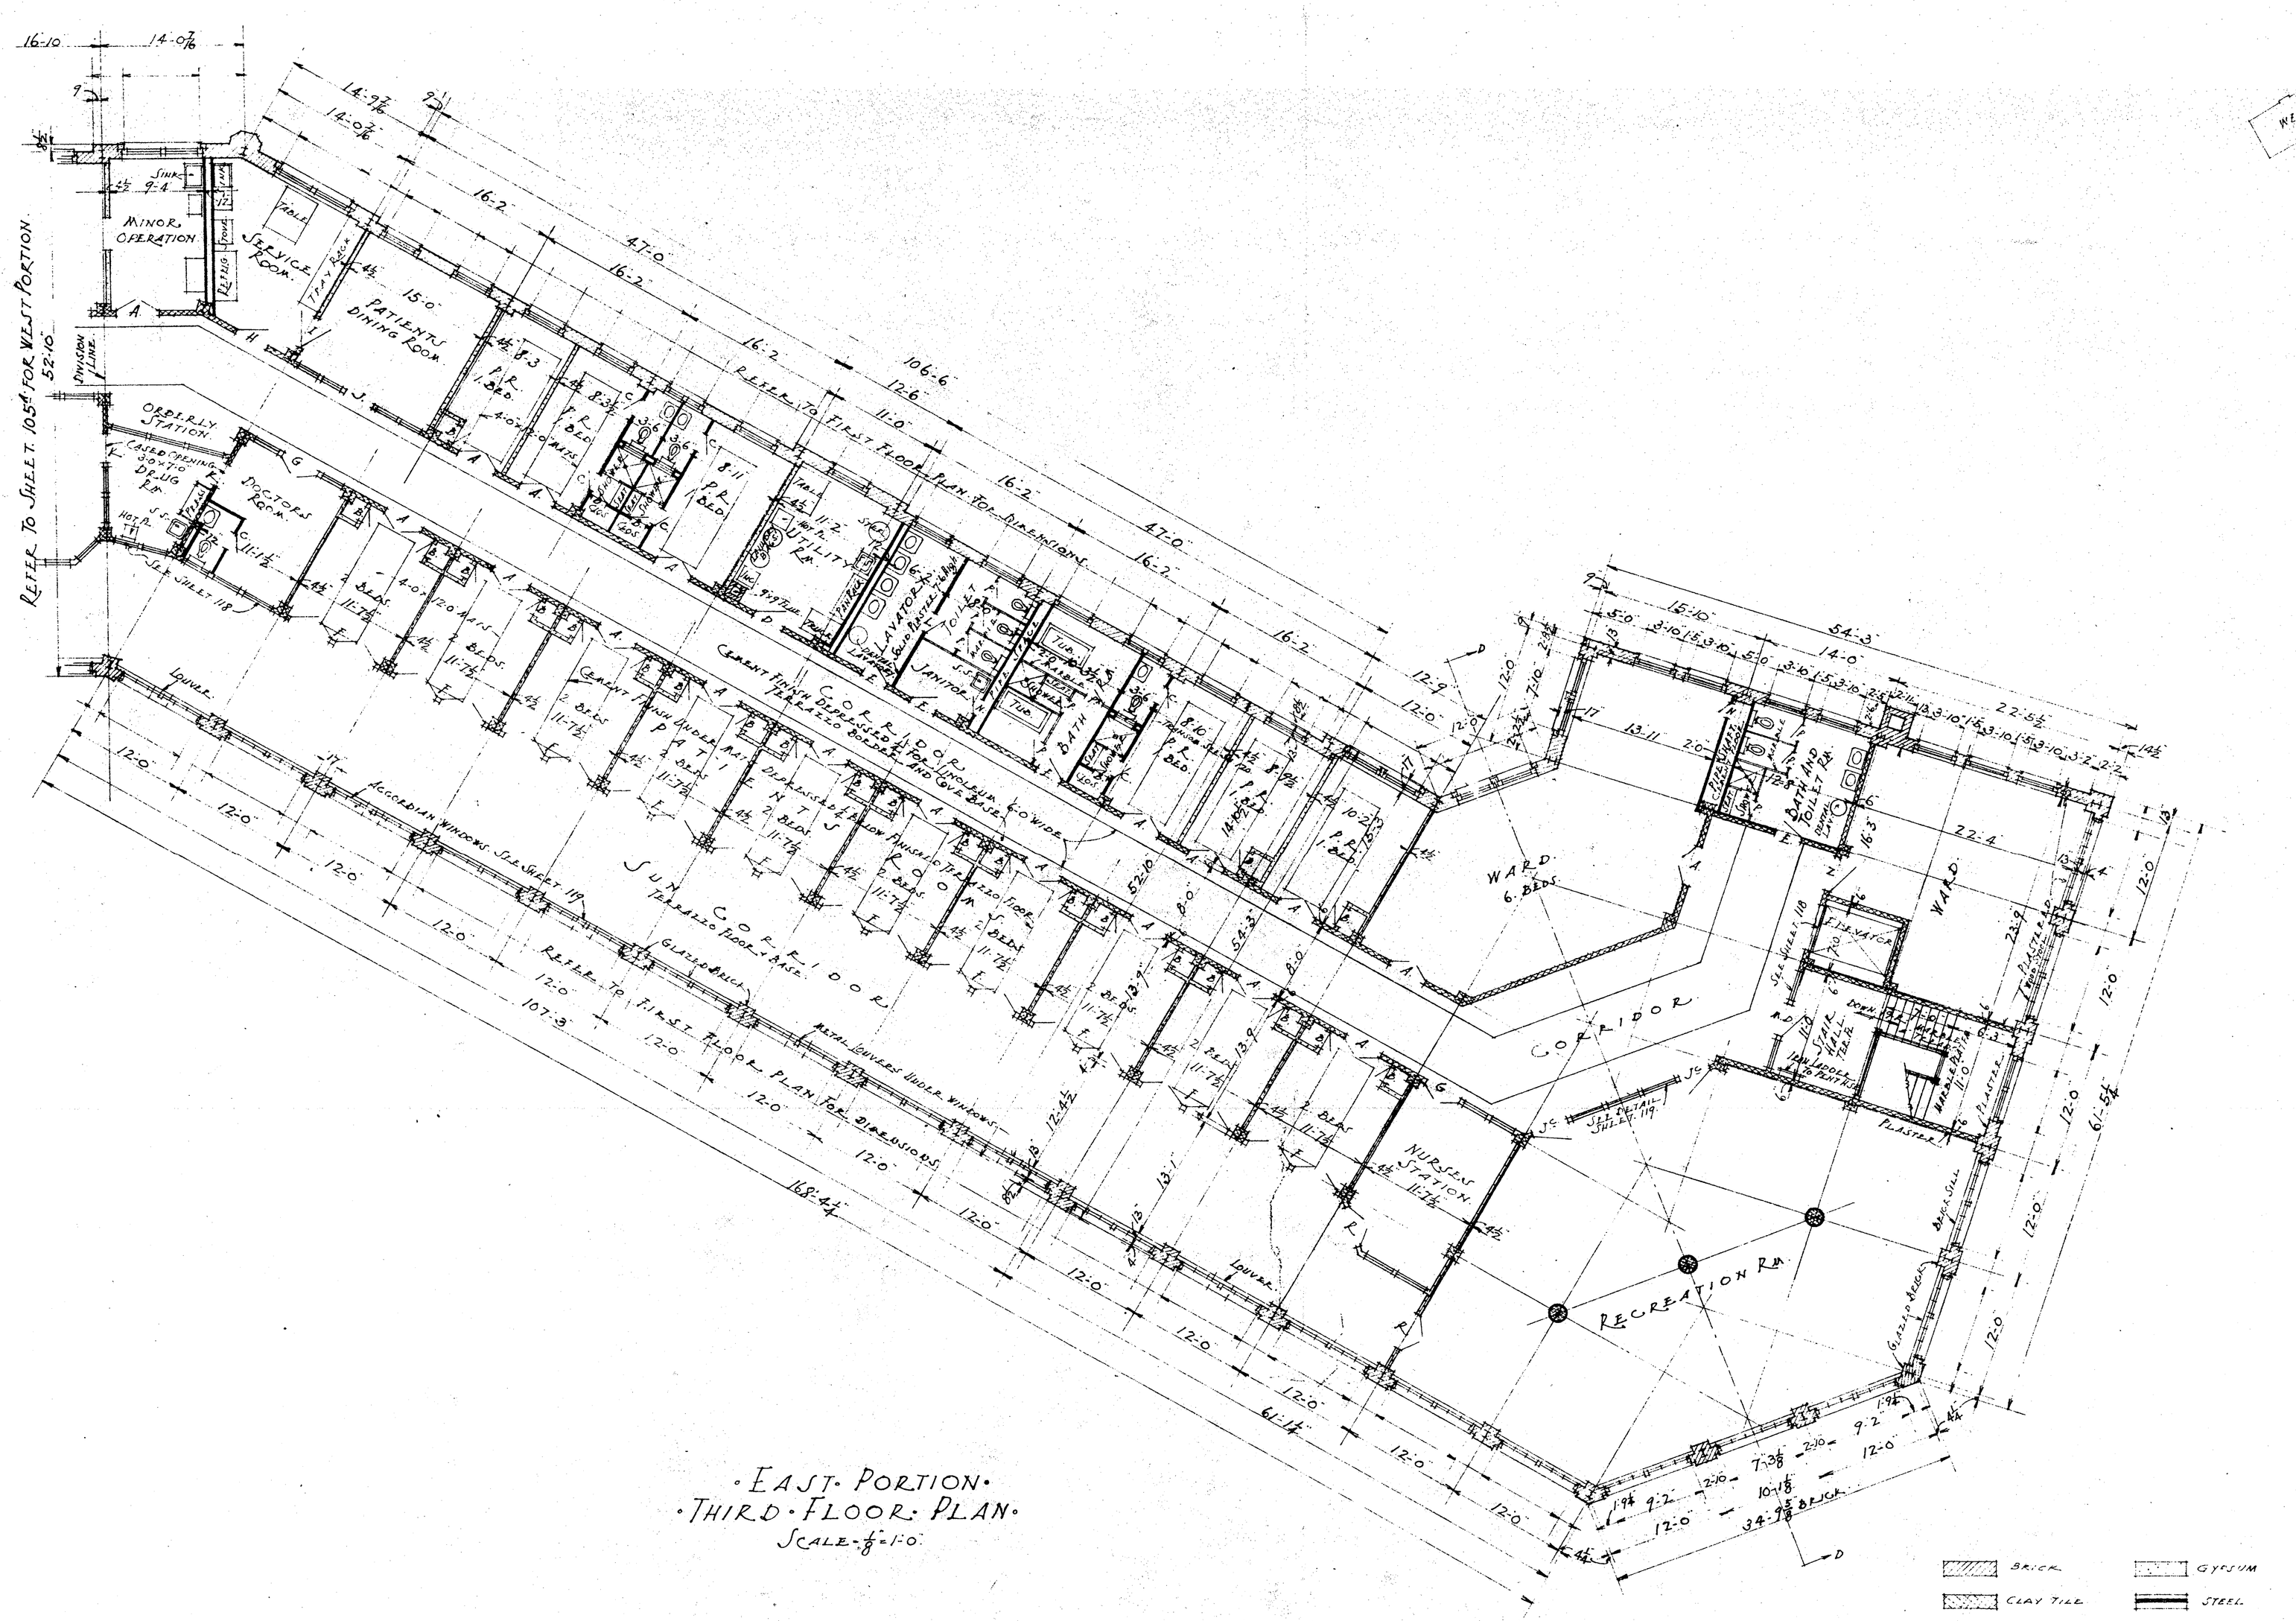

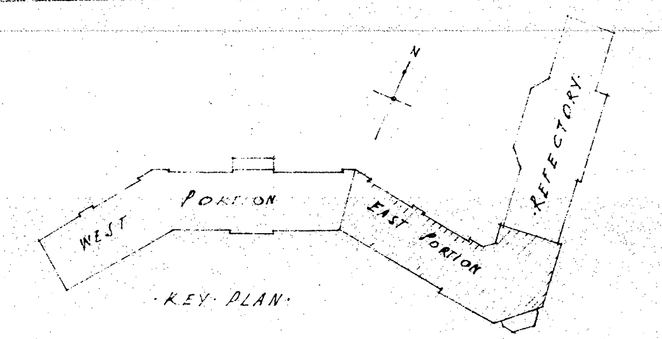

EAST PORTION
THIRD FLOOR PLAN
SCALE: 1/8" = 1'-0"

HOSPITAL
WAVERLY HILL SANITARIUM
VALLEY STATION JEFFERSON COUNTY KY

DRAWN RJH DATE 12-31-24	D.X. MURPHY & BRO. ARCHITECTS LOUISVILLE KENTUCKY	SHEET NO. 105B